UNDERGROUND WIRING

WIRING

ELECTRICAL CONDUIT (EMPTY) Filled May 25/01

Cowichan Lake Recreational Community
Lots 8, 9, 10 & 11, District Lot 32, Cowichan Lake District, Plan 1003.

Scale 1" to 50'

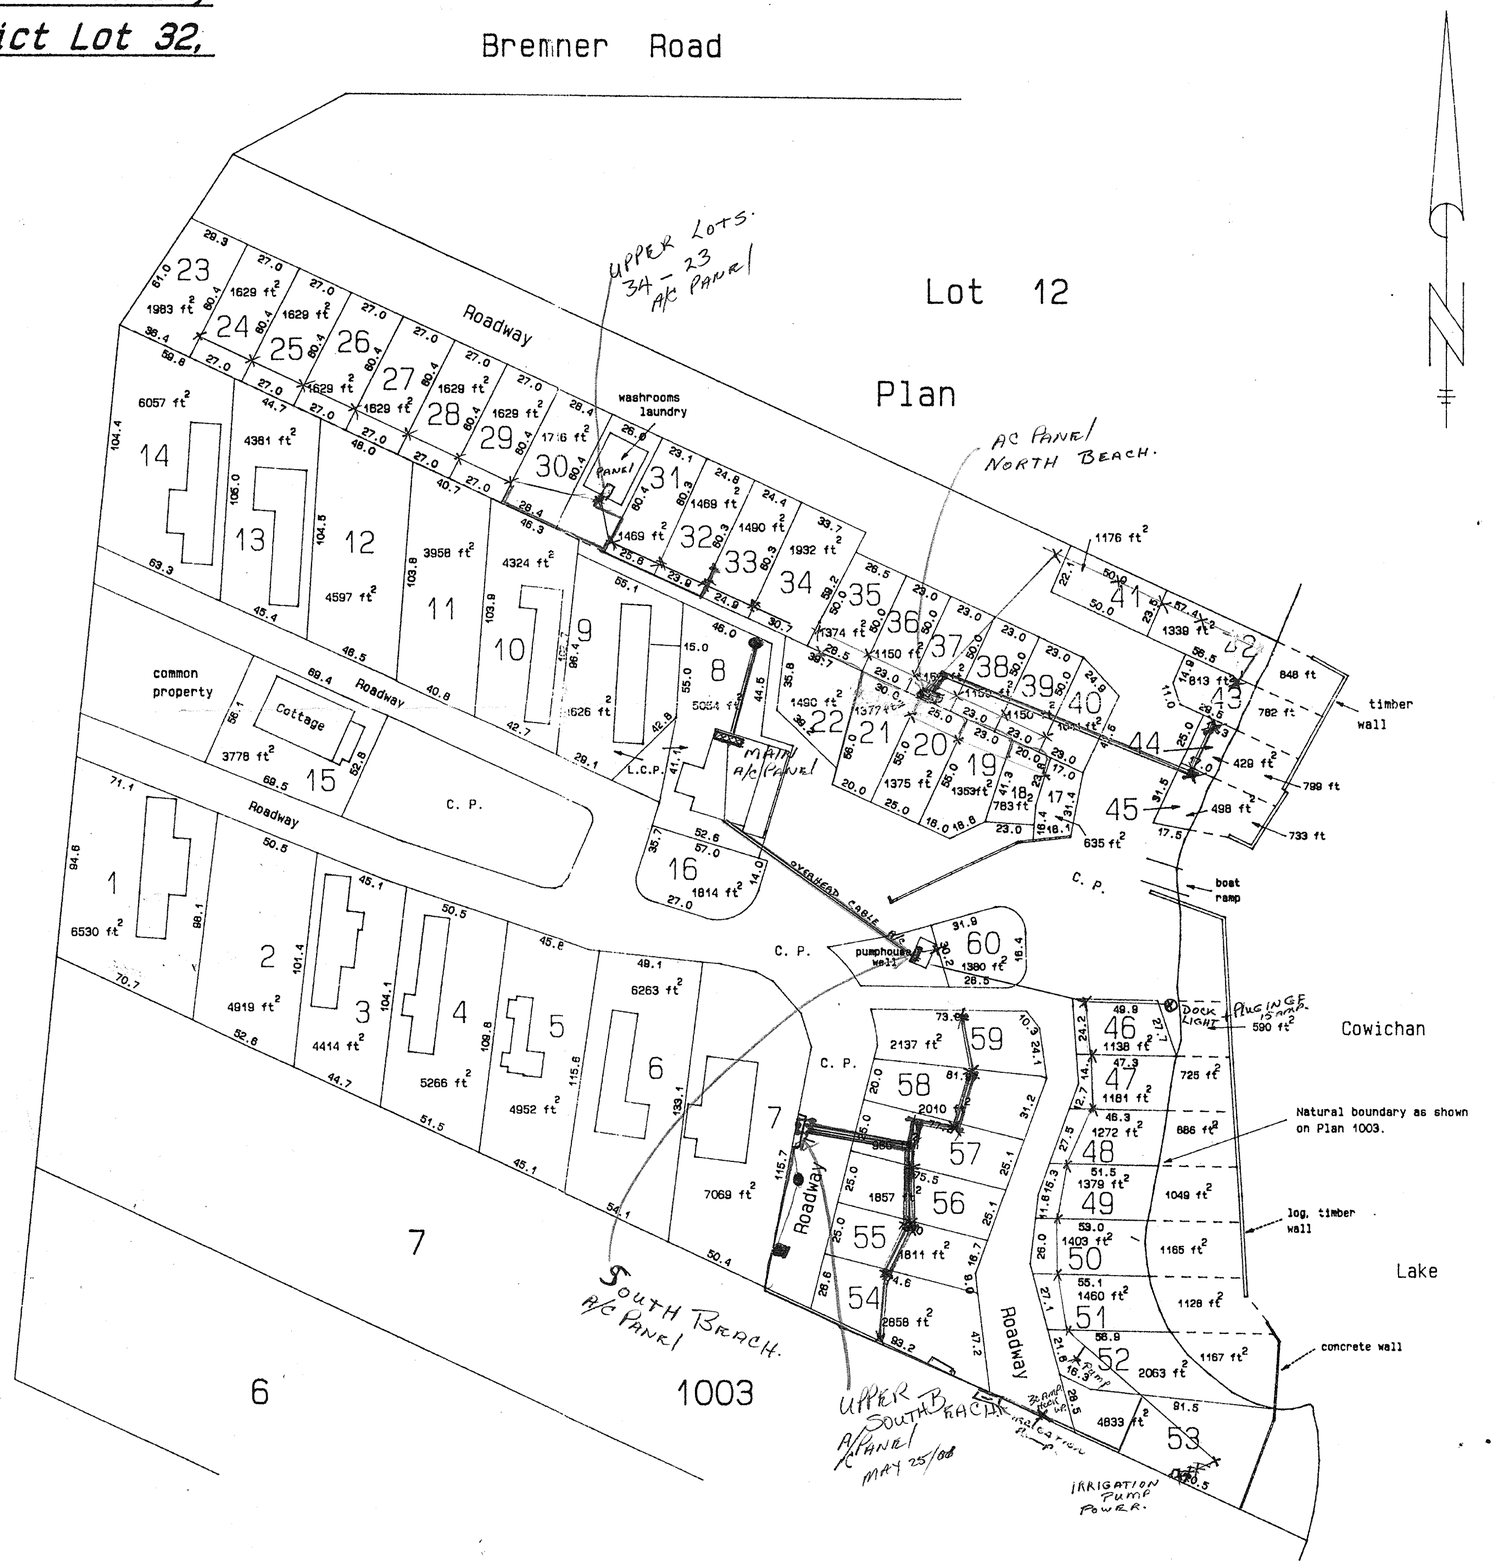

W.A.Hutchinson
Land Surveying Ltd.
194 Cliff Street,
Nanaimo, B.C.
V9R 5E7
753-2821

File CL-32-1 revised June 25, 1999.