Cowichan Lake Recreational Community
Lots 8, 9, 10 & 11, District Lot 32, Cowichan Lake District, Plan 1003.

Scale 1" to 50'

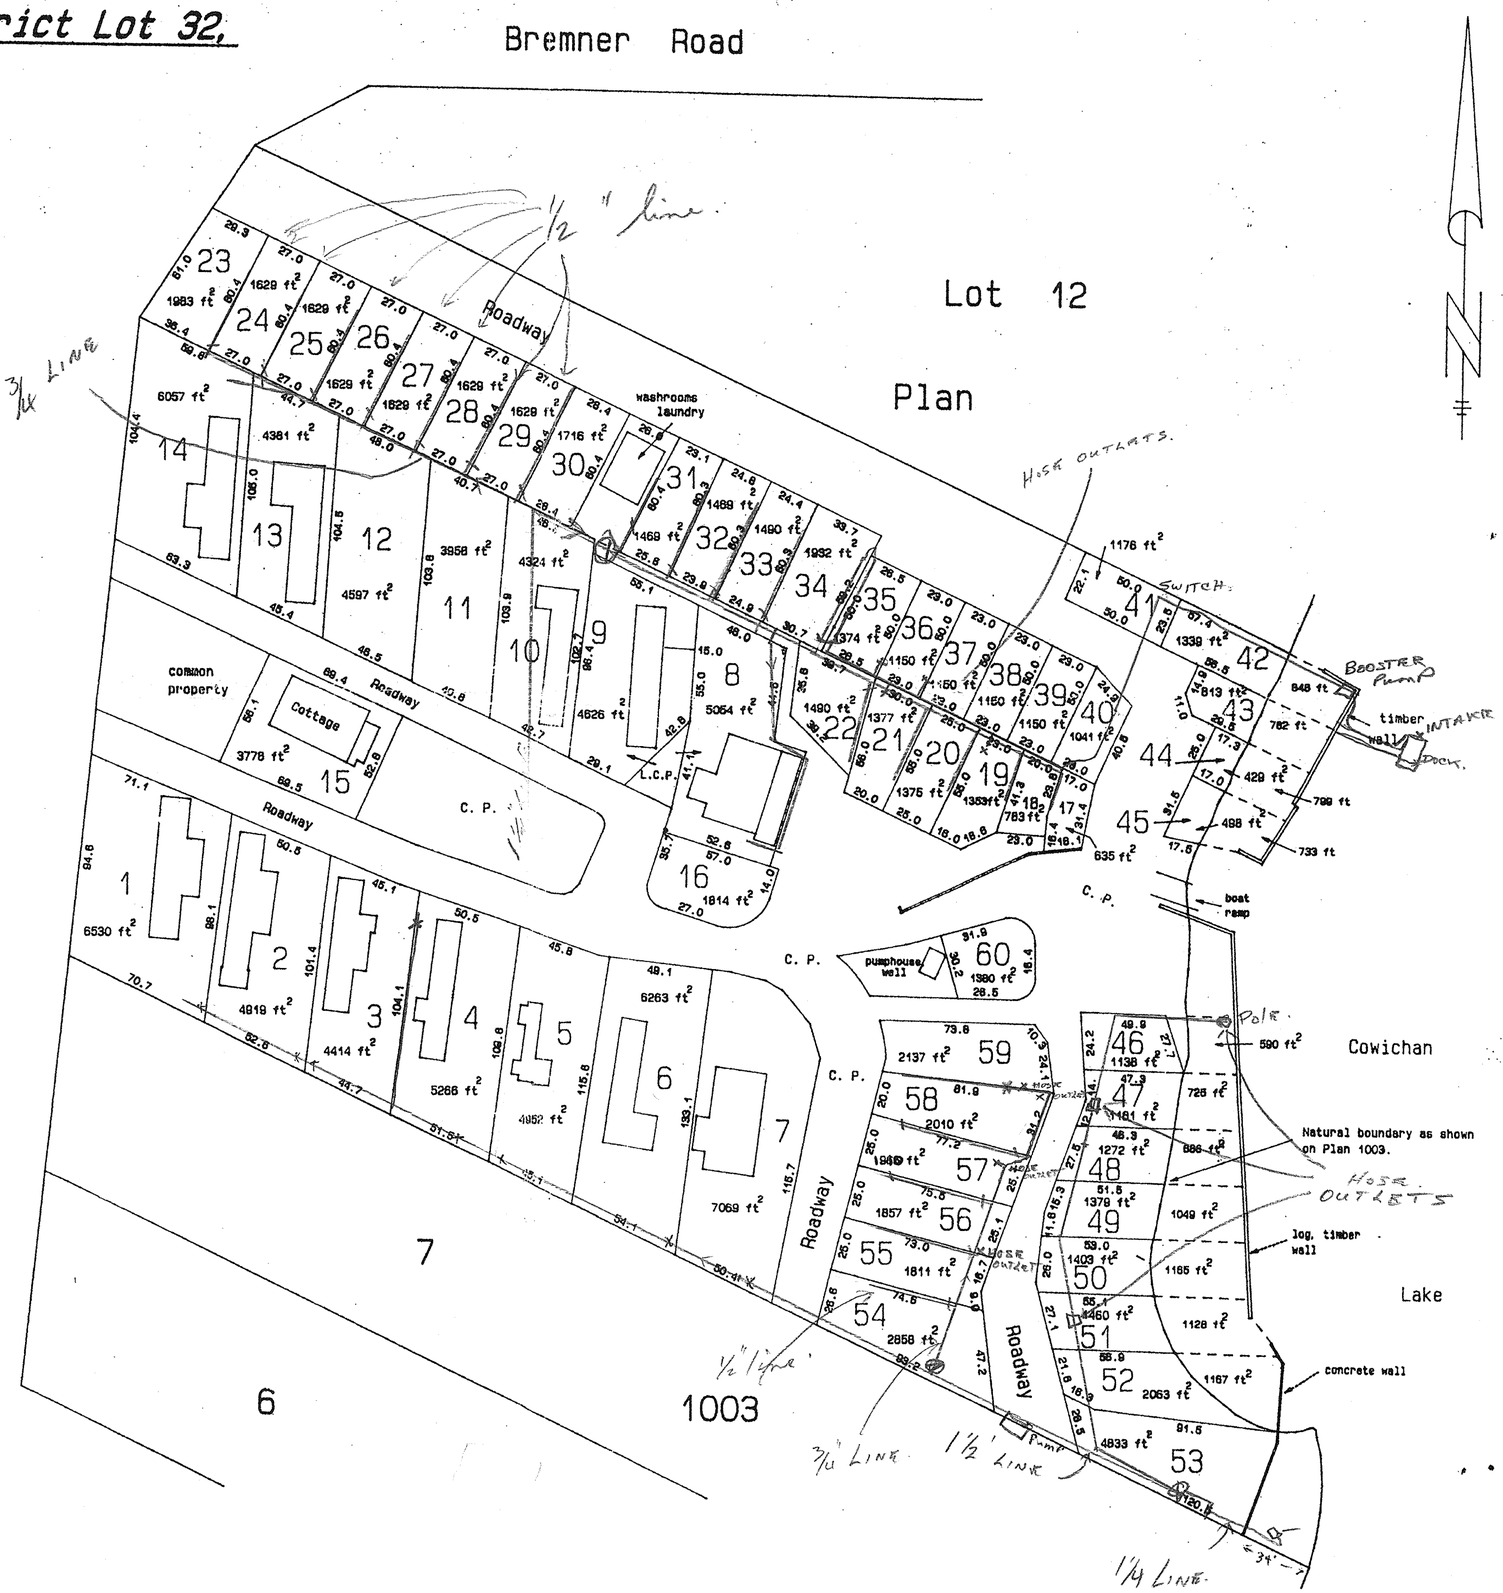

IRRIGATION LINES + VALVES

3/4" main valve ①
1/2" Valves X

W.R.Hutchinson
Land Surveying Ltd.
194 Cliff Street,
Nanaimo, B.C.
V9R 5E7
753-2021

File CL-32-1 revised June 25, 1998.